Homesite Plan

Design Review Committee

tobiano
Live, rest and play.

Homesite # 28
181 Rue Cheval Noir
Kamloops BC

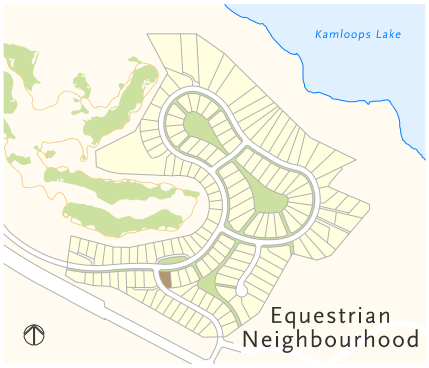

EKISTICS

KEY

- Homesite Property Line
- Golf Setback
- Geotechnical Setback
- Building Envelope

Lot Area: 0.14 ha (0.35 ac)

SCALE 1:400 1m CONTOUR INTERVAL

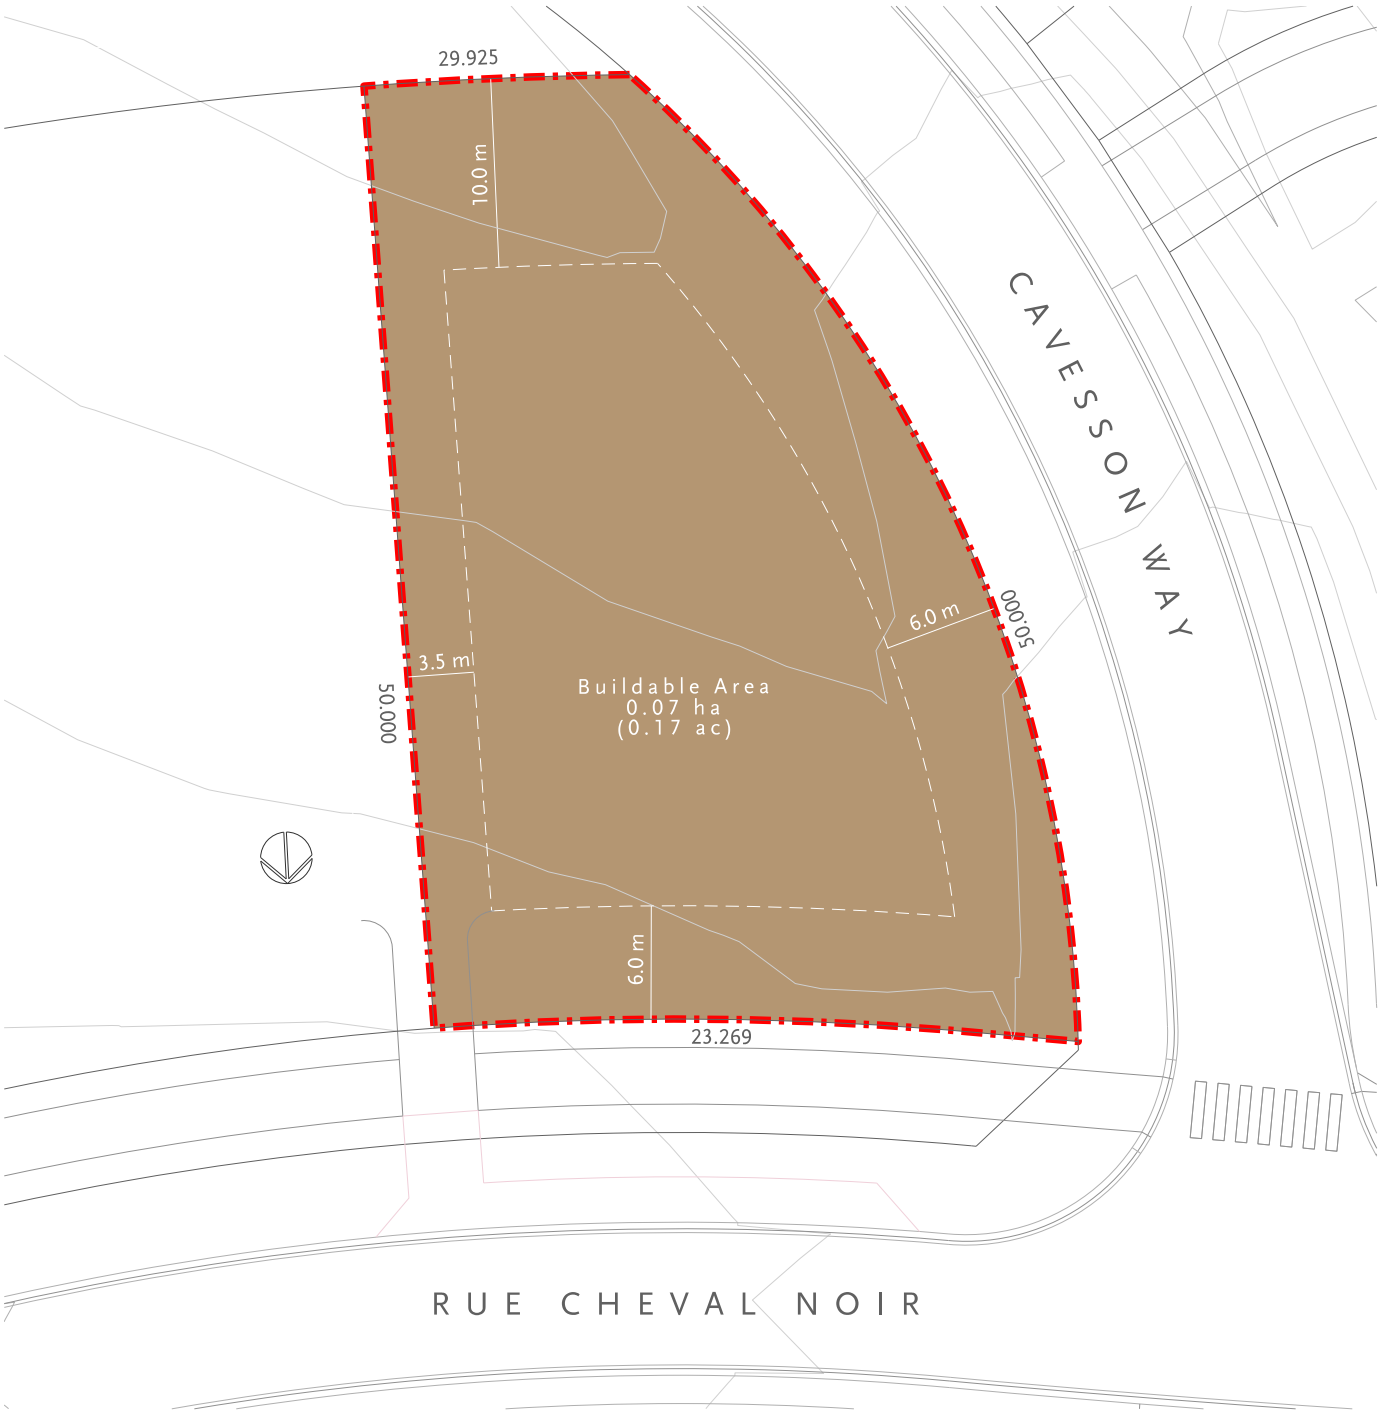

* For information purposes only. Homesite owner remains responsible for obtaining a legal lot survey.